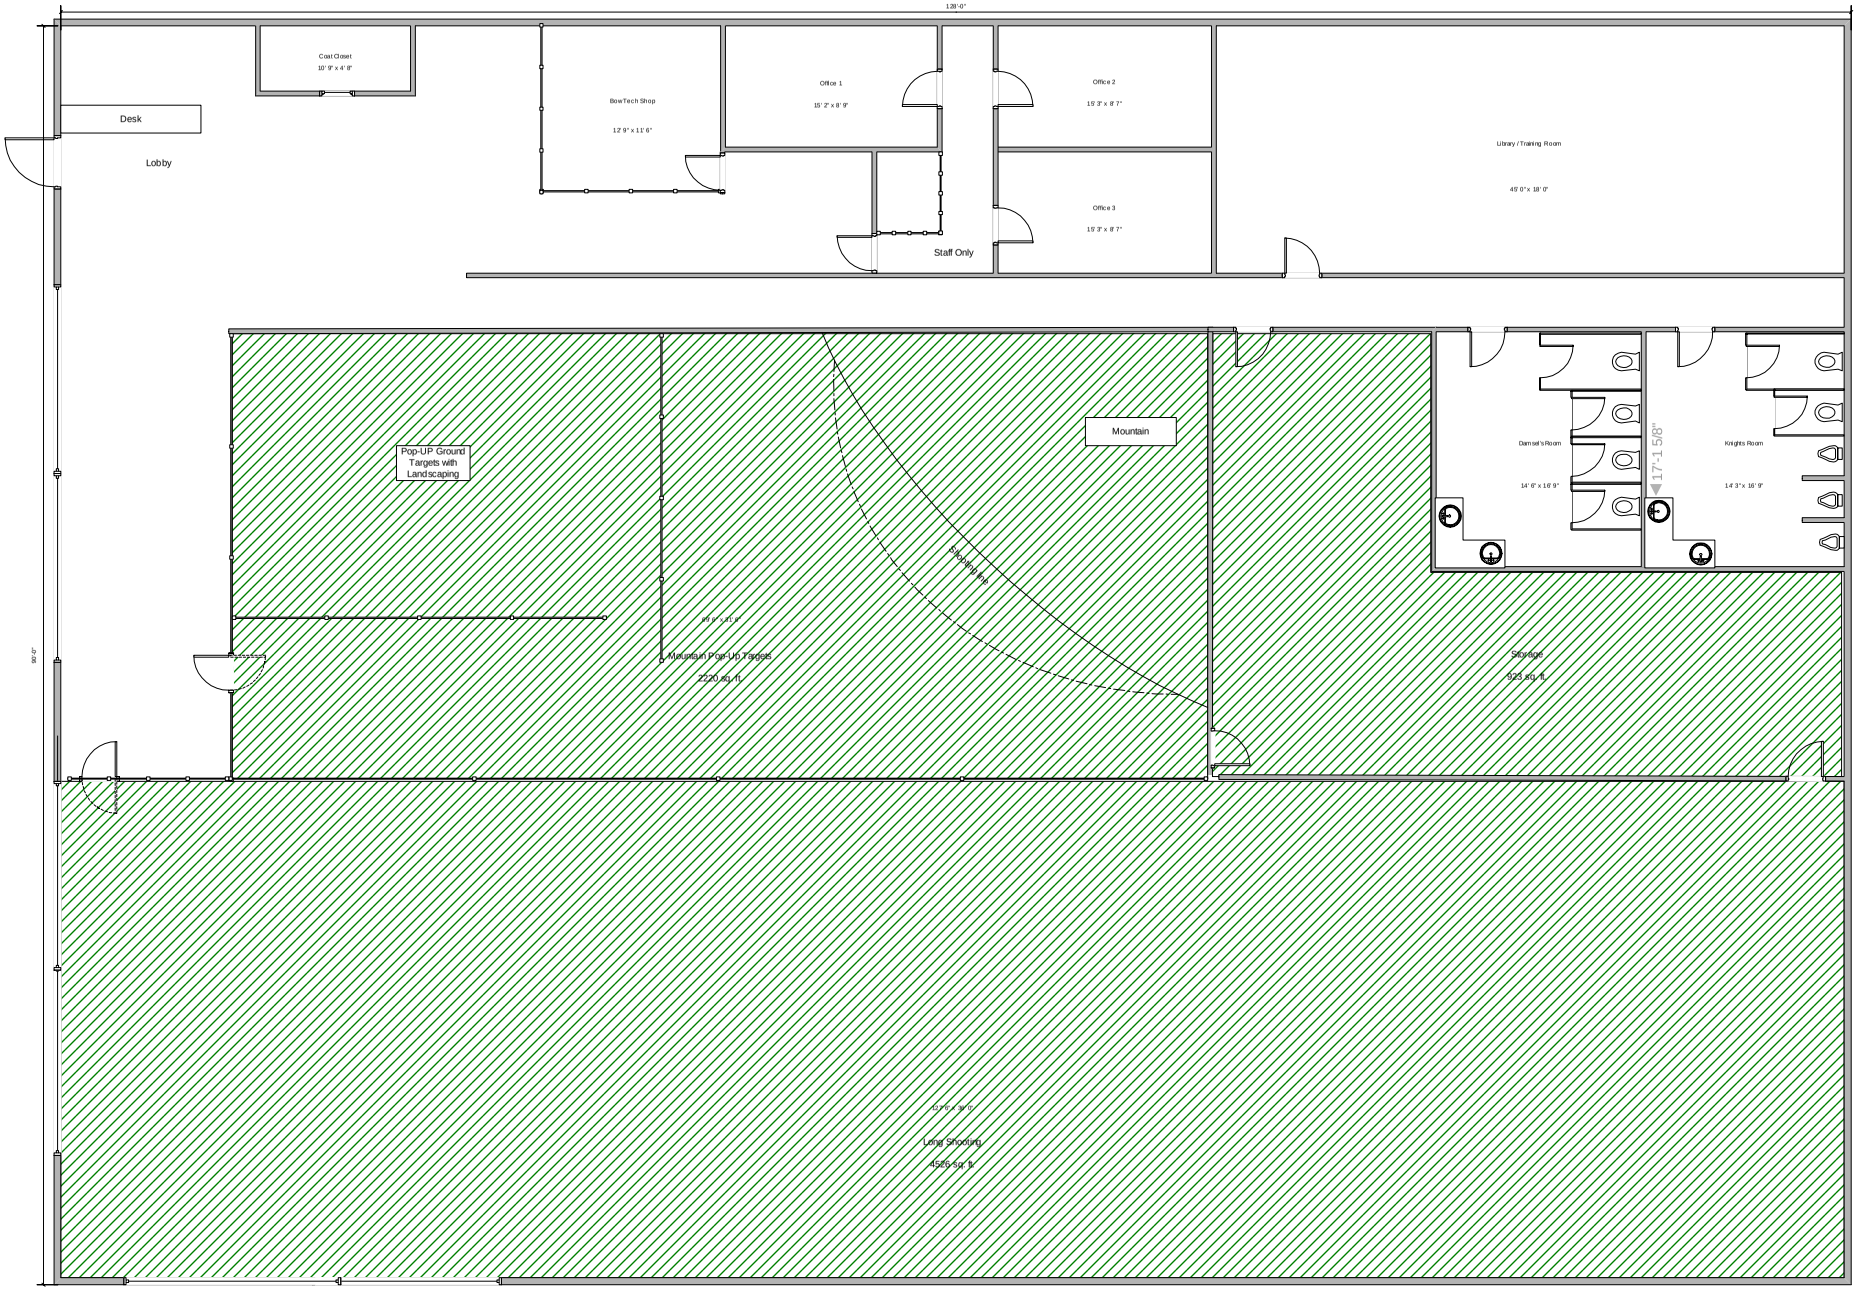
120' 0"
Coat Closet
10' 0" x 4' 8"
Desk
Lobby
BowTech Shop
12' 9" x 11' 6"
Office 1
15' 2" x 8' 9"
Office 2
15' 3" x 8' 7"
Office 3
15' 3" x 8' 7"
Staff Only
Library / Training Room
45' 0" x 18' 0"
Pop-UP Ground Targets with Landscaping
Mountain
Damsel's Room
14' 6" x 16' 9"
Knights Room
14' 3" x 16' 9"
17' 1 5/8"
Security
Mountain Pop-Up Targets
2220 sq. ft
Storage
923 sq. ft
Long Shooting
4526 sq. ft
56' 0"

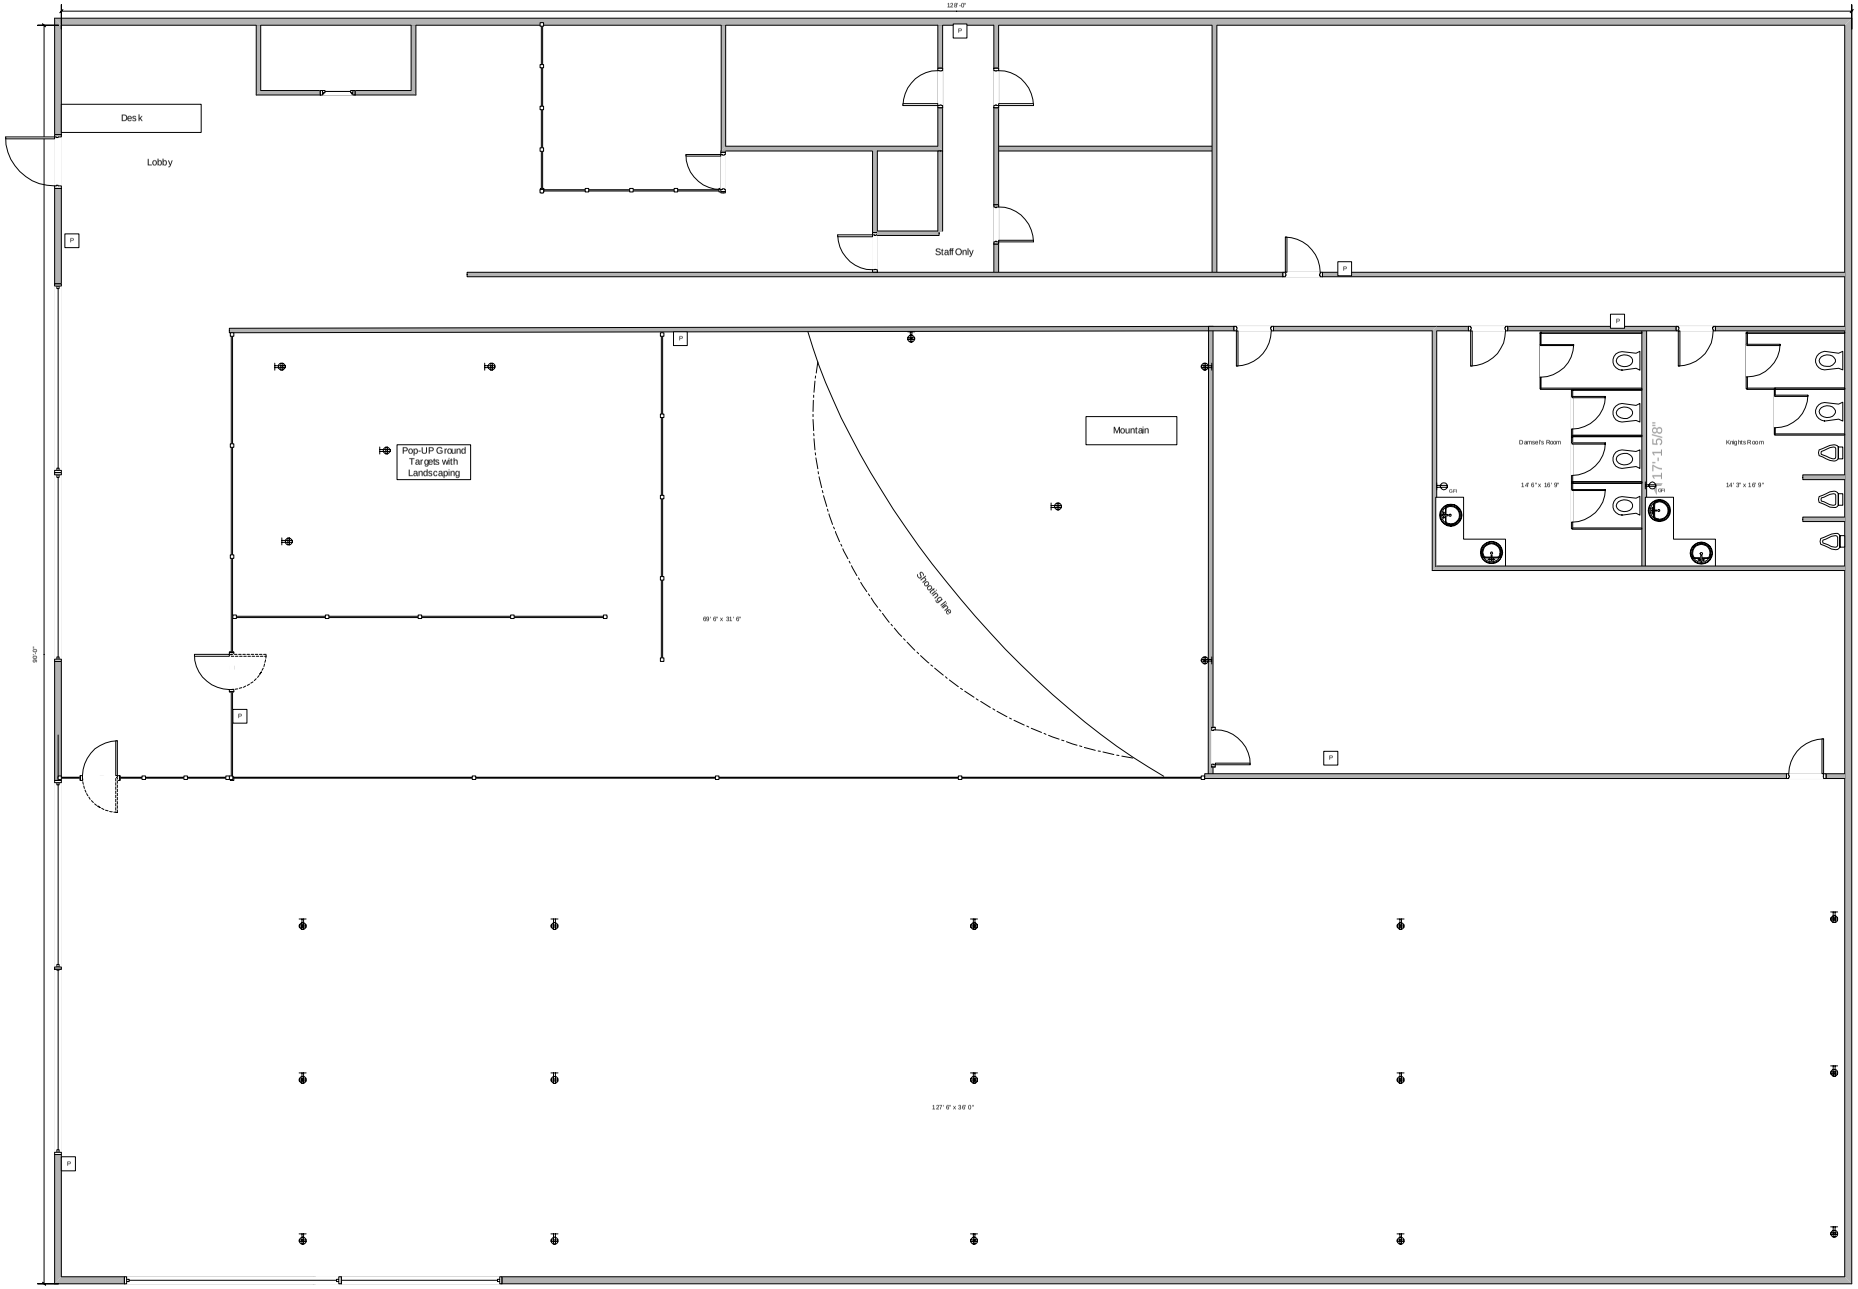
128' 0"
90' 0"
Desk
Lobby
Staff Only
Pop-UP Ground Targets with Landscaping
69' 6" x 31' 6"
Shooting line
Mountain
Damsel's Room
14' 6" x 16' 9"
Knights Room
14' 3" x 16' 9"
7' 7 1/8"
127' 6" x 36' 0"
P